
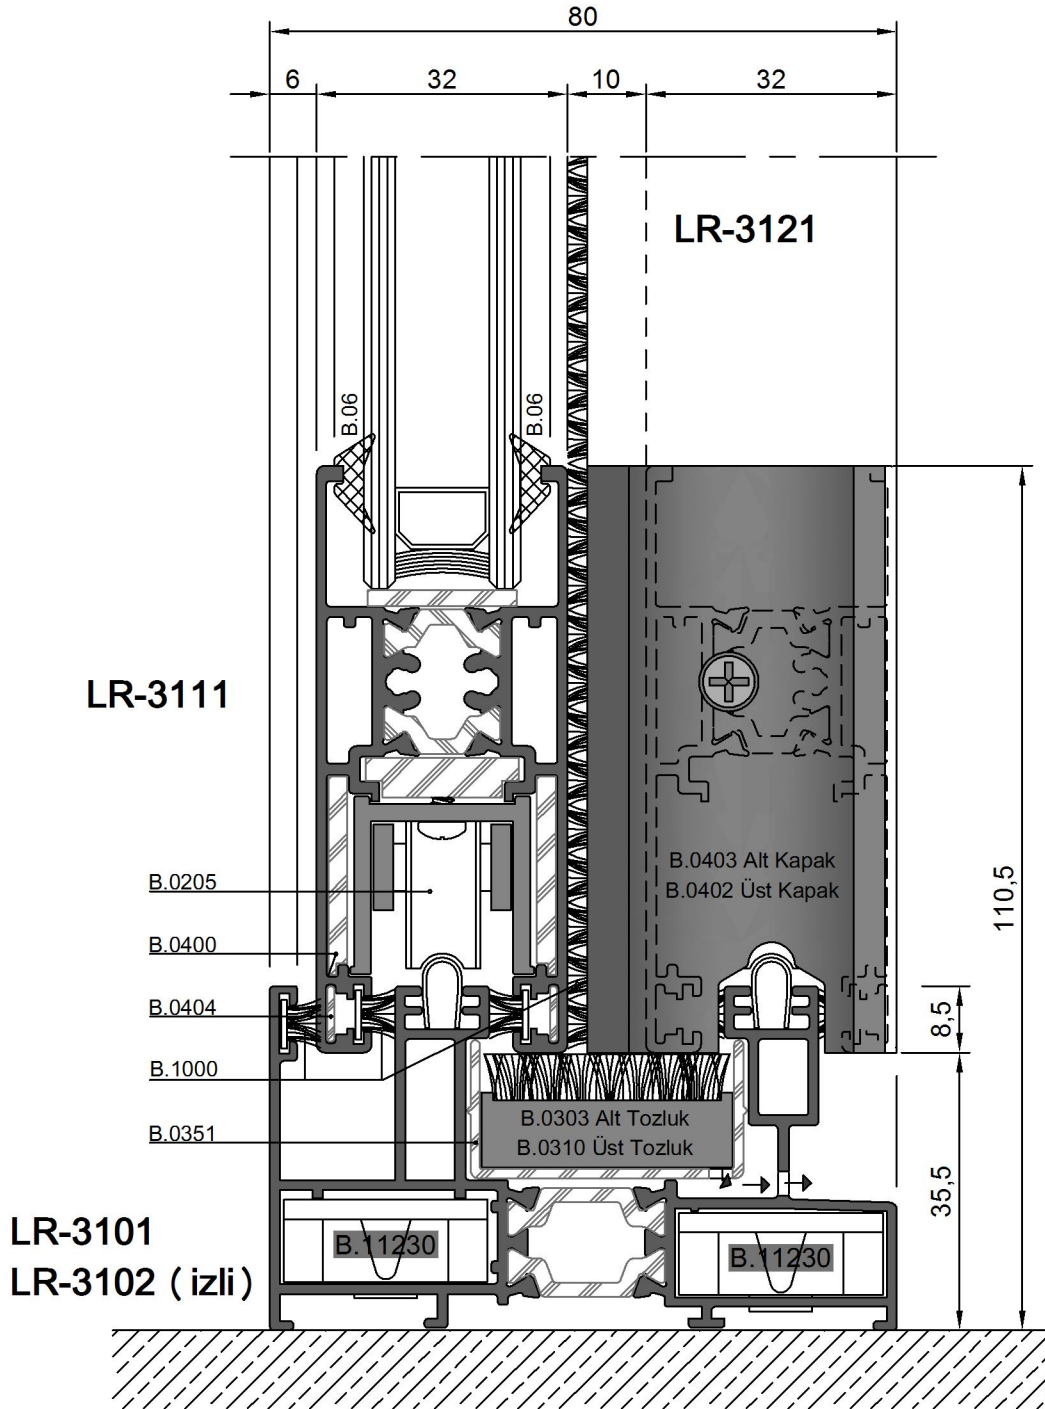




LİNEA ROSSA

LR - 3100



KESİT DETAYLARI


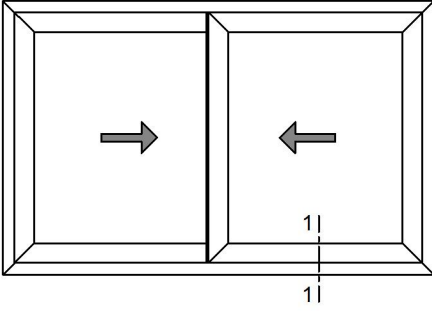




1 - 1 DETAY

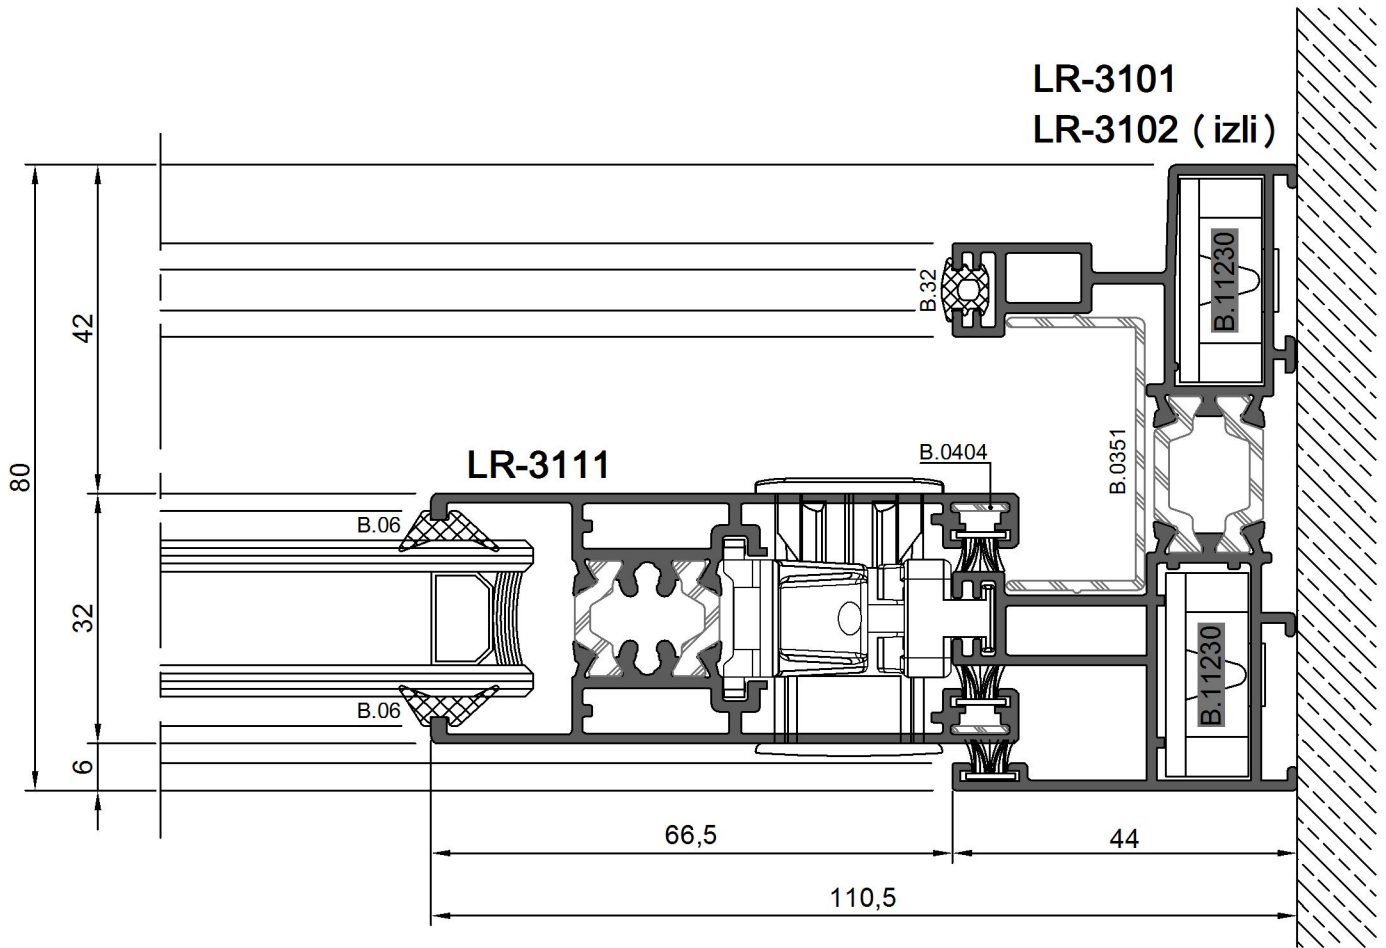
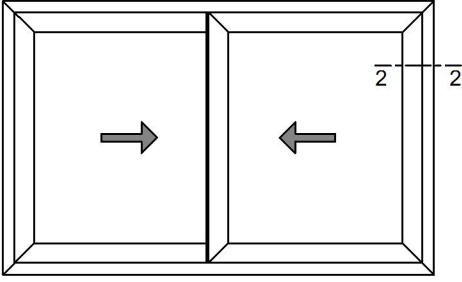




2 - 2 DETAY

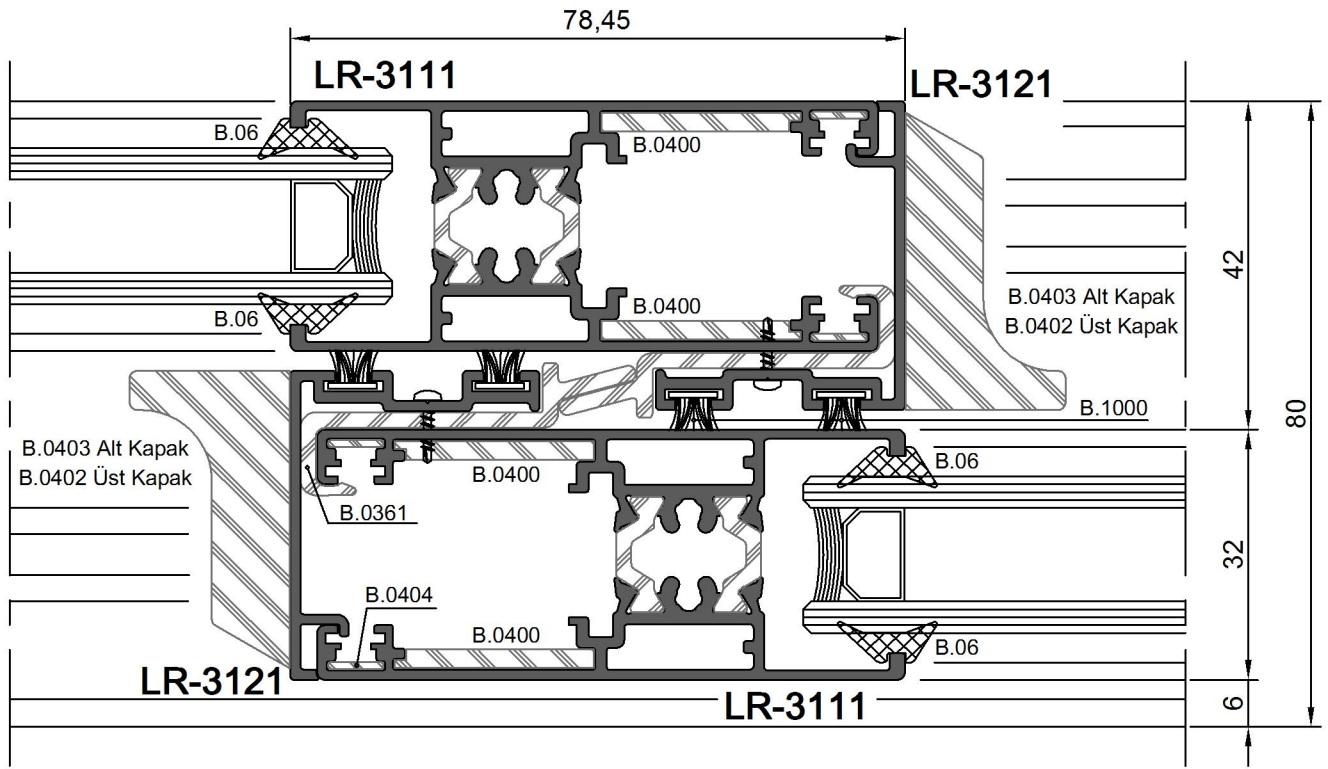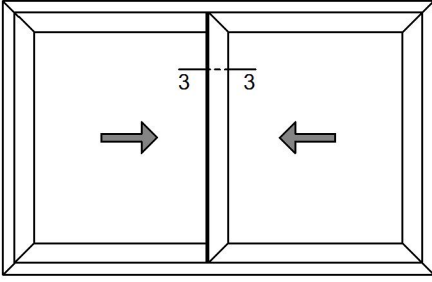

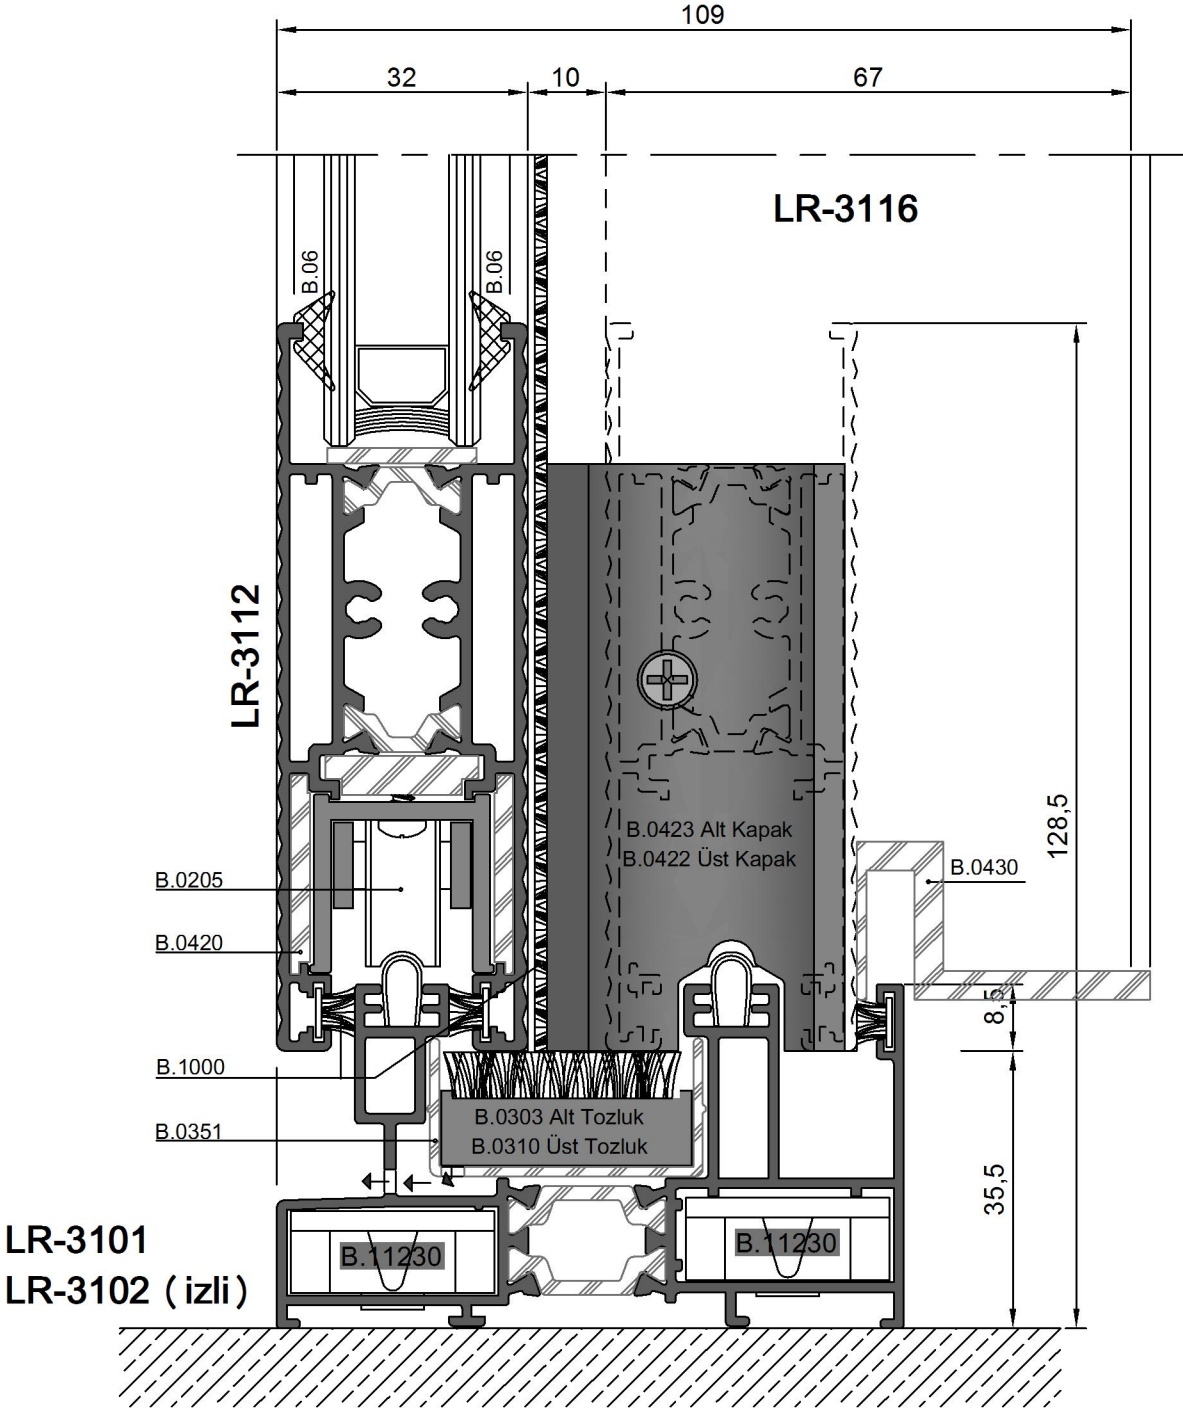
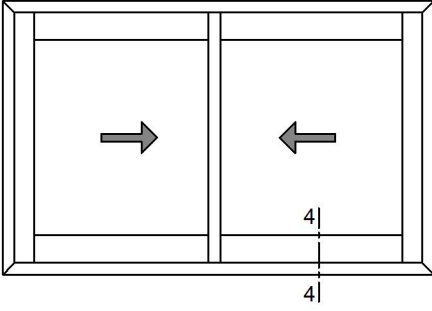


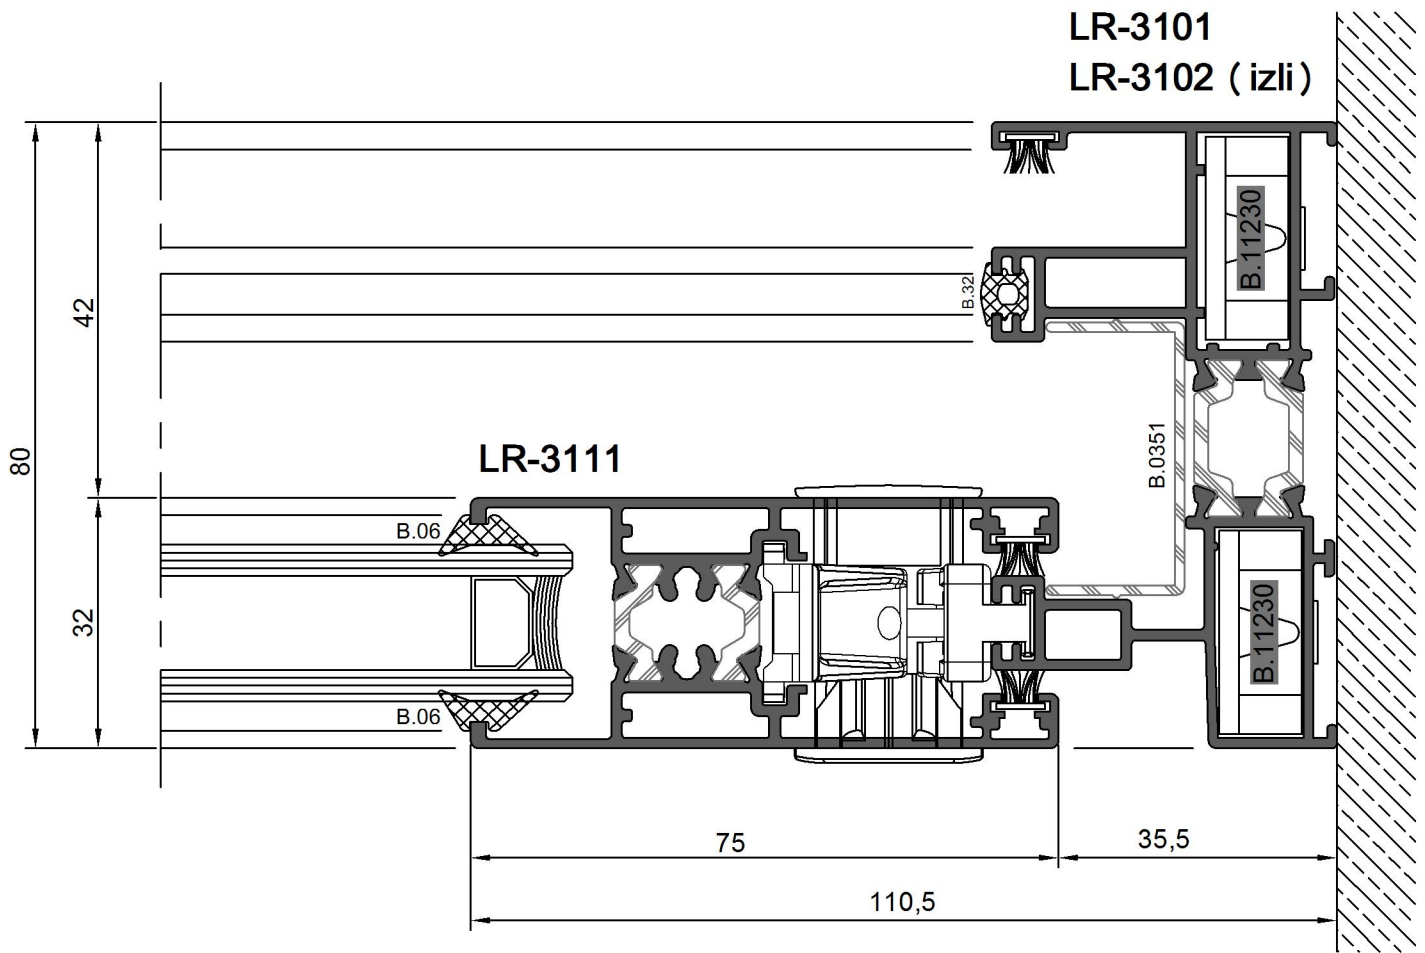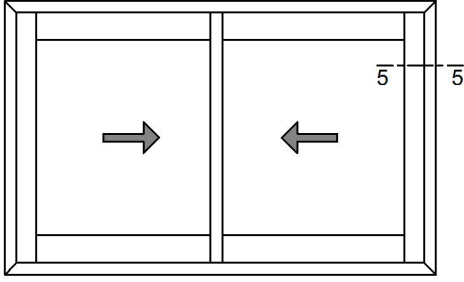

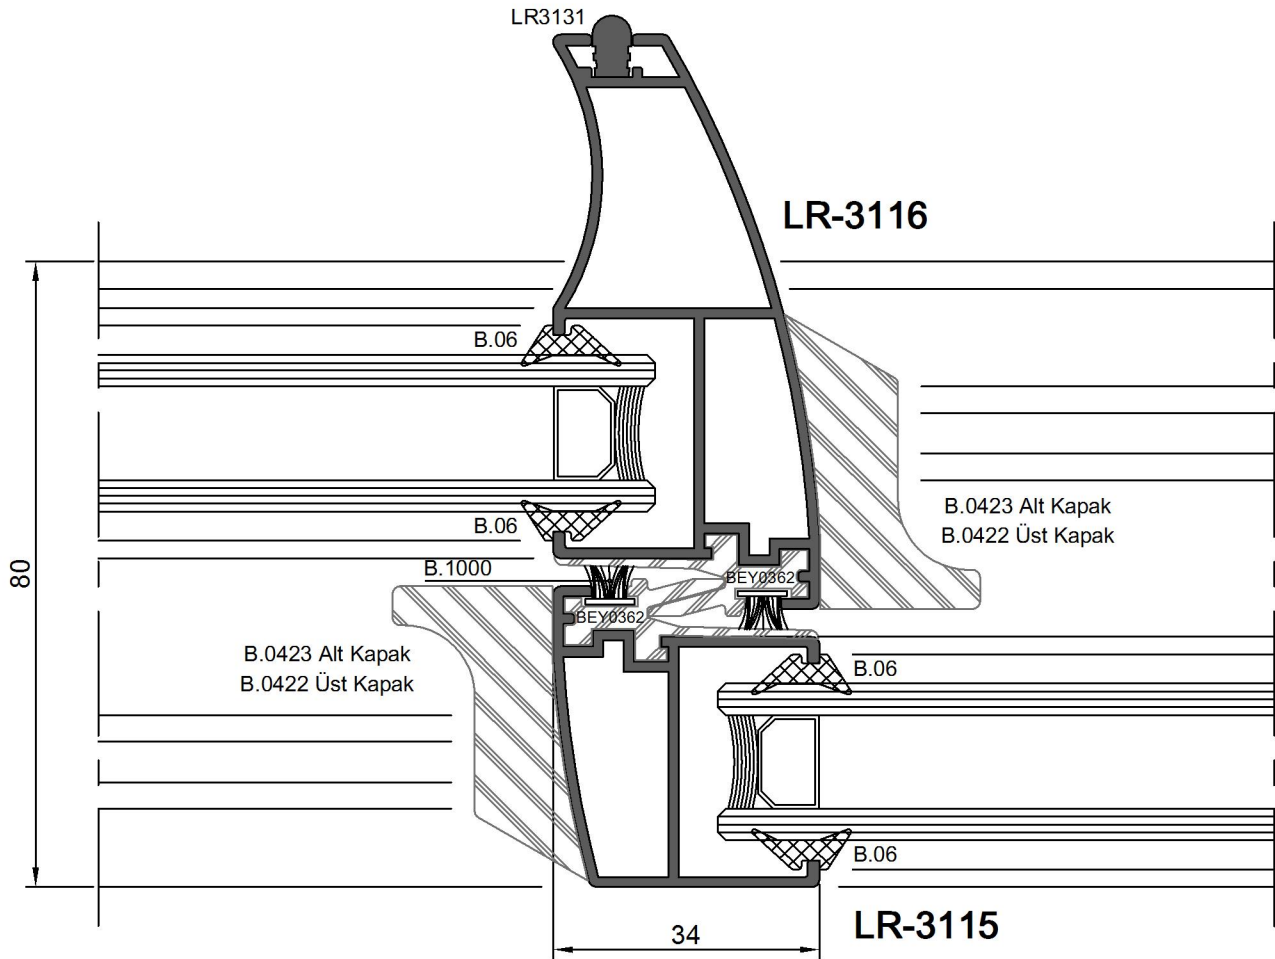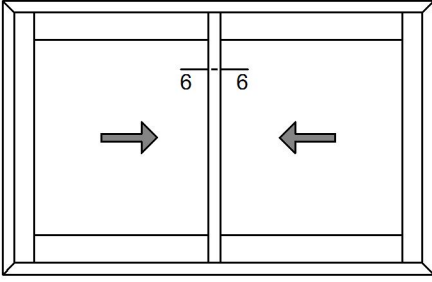


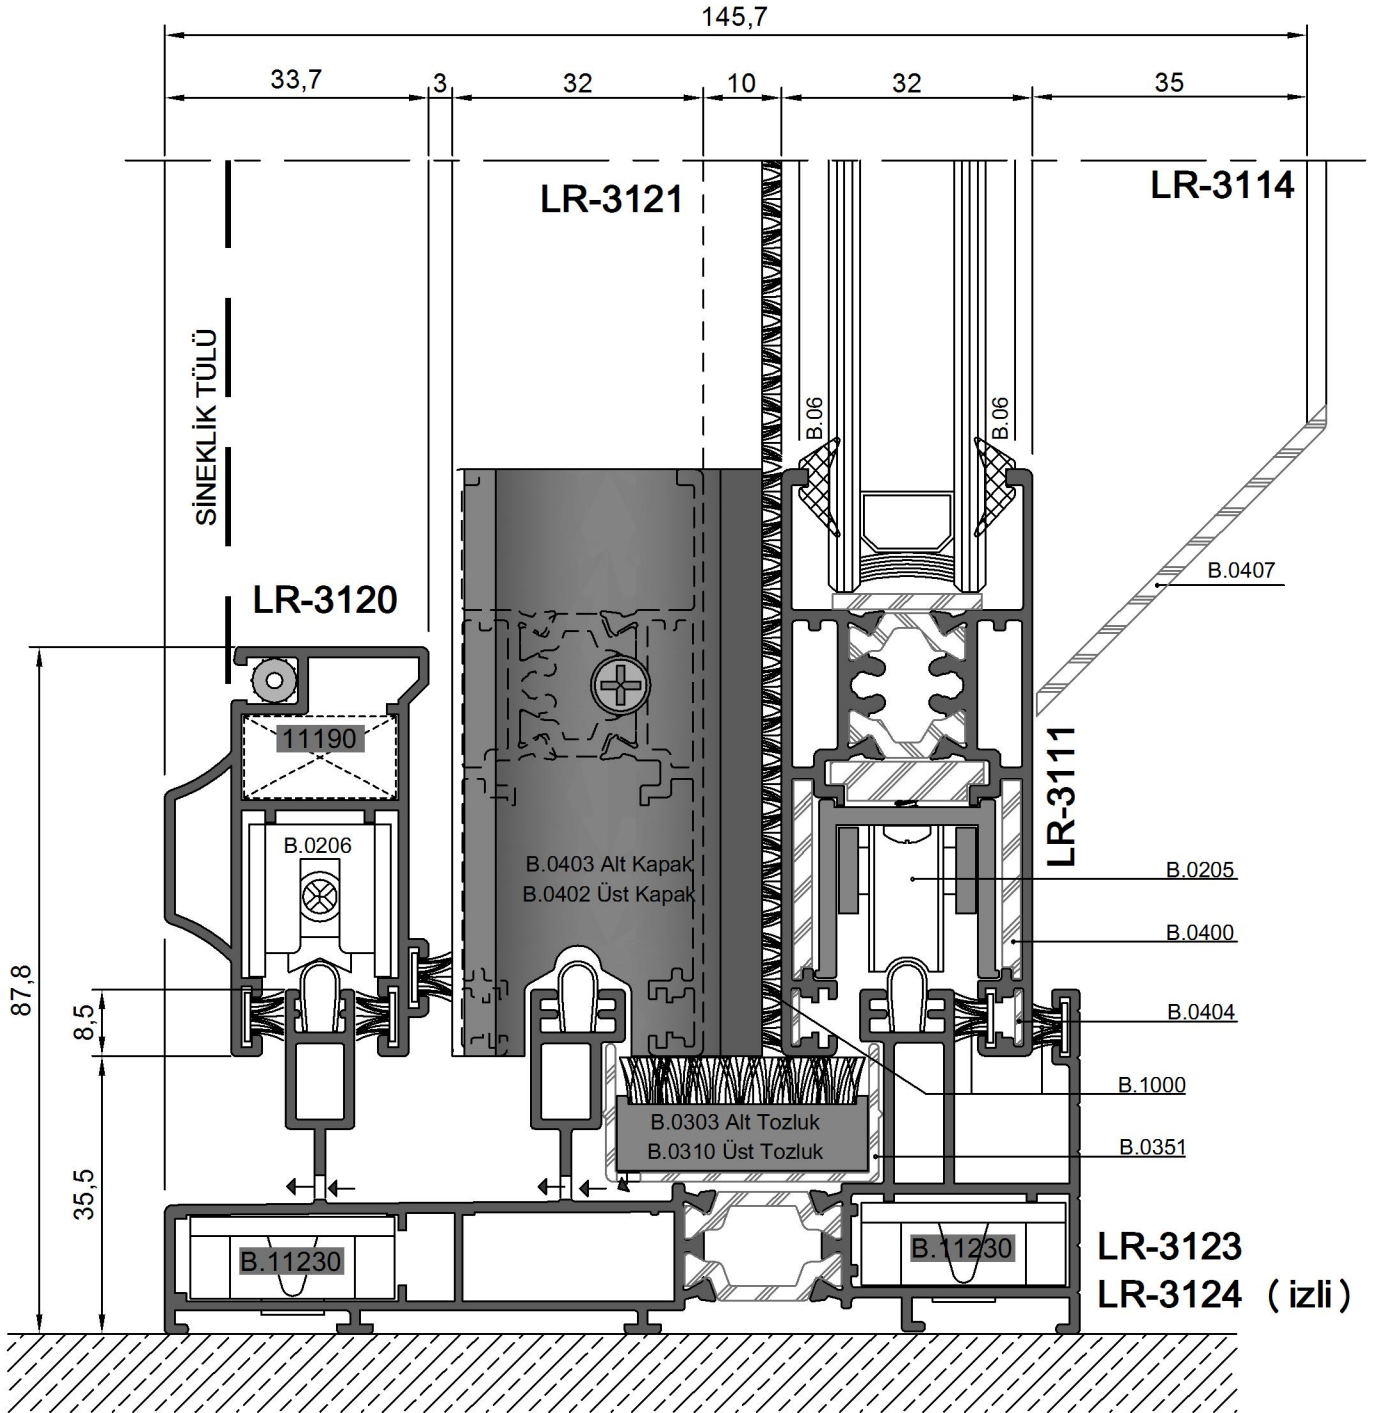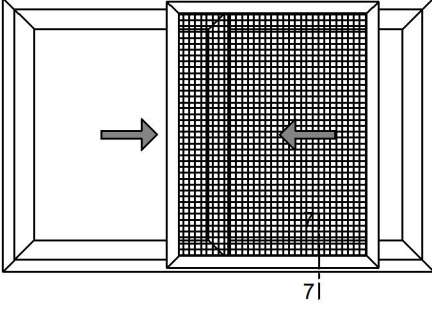



7 - 7 DETAY

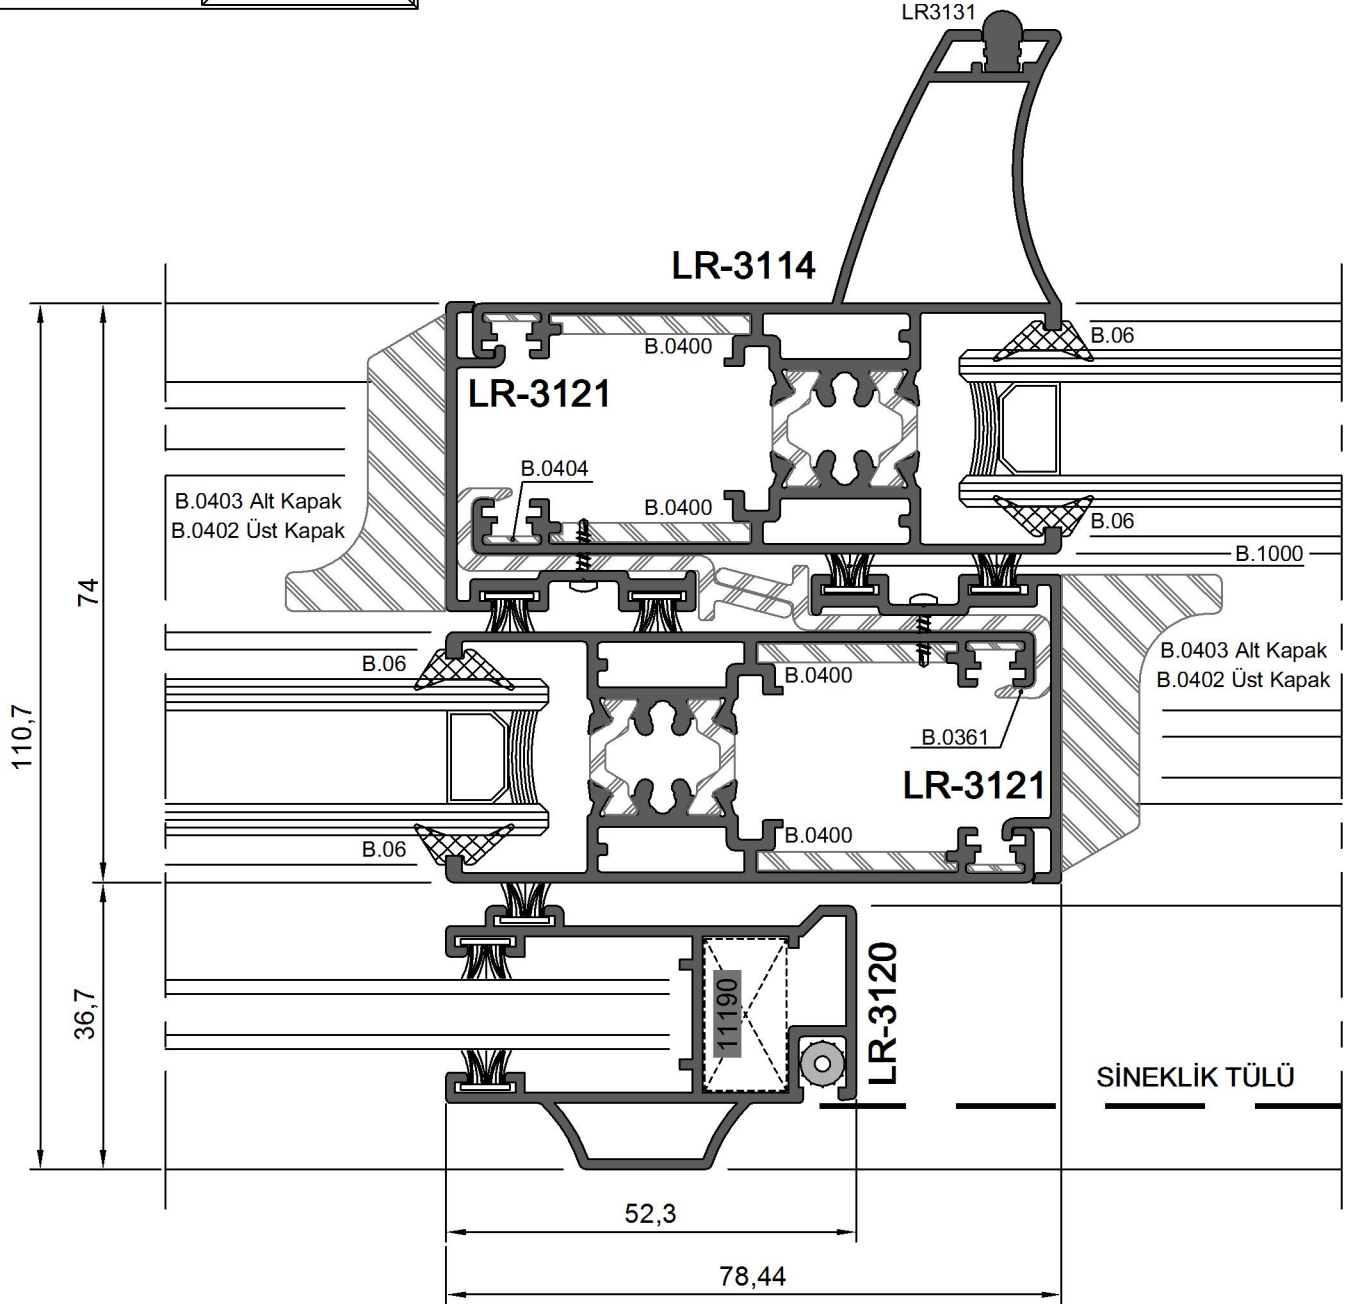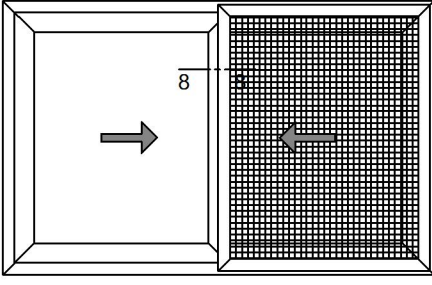



8 - 8 DETAY

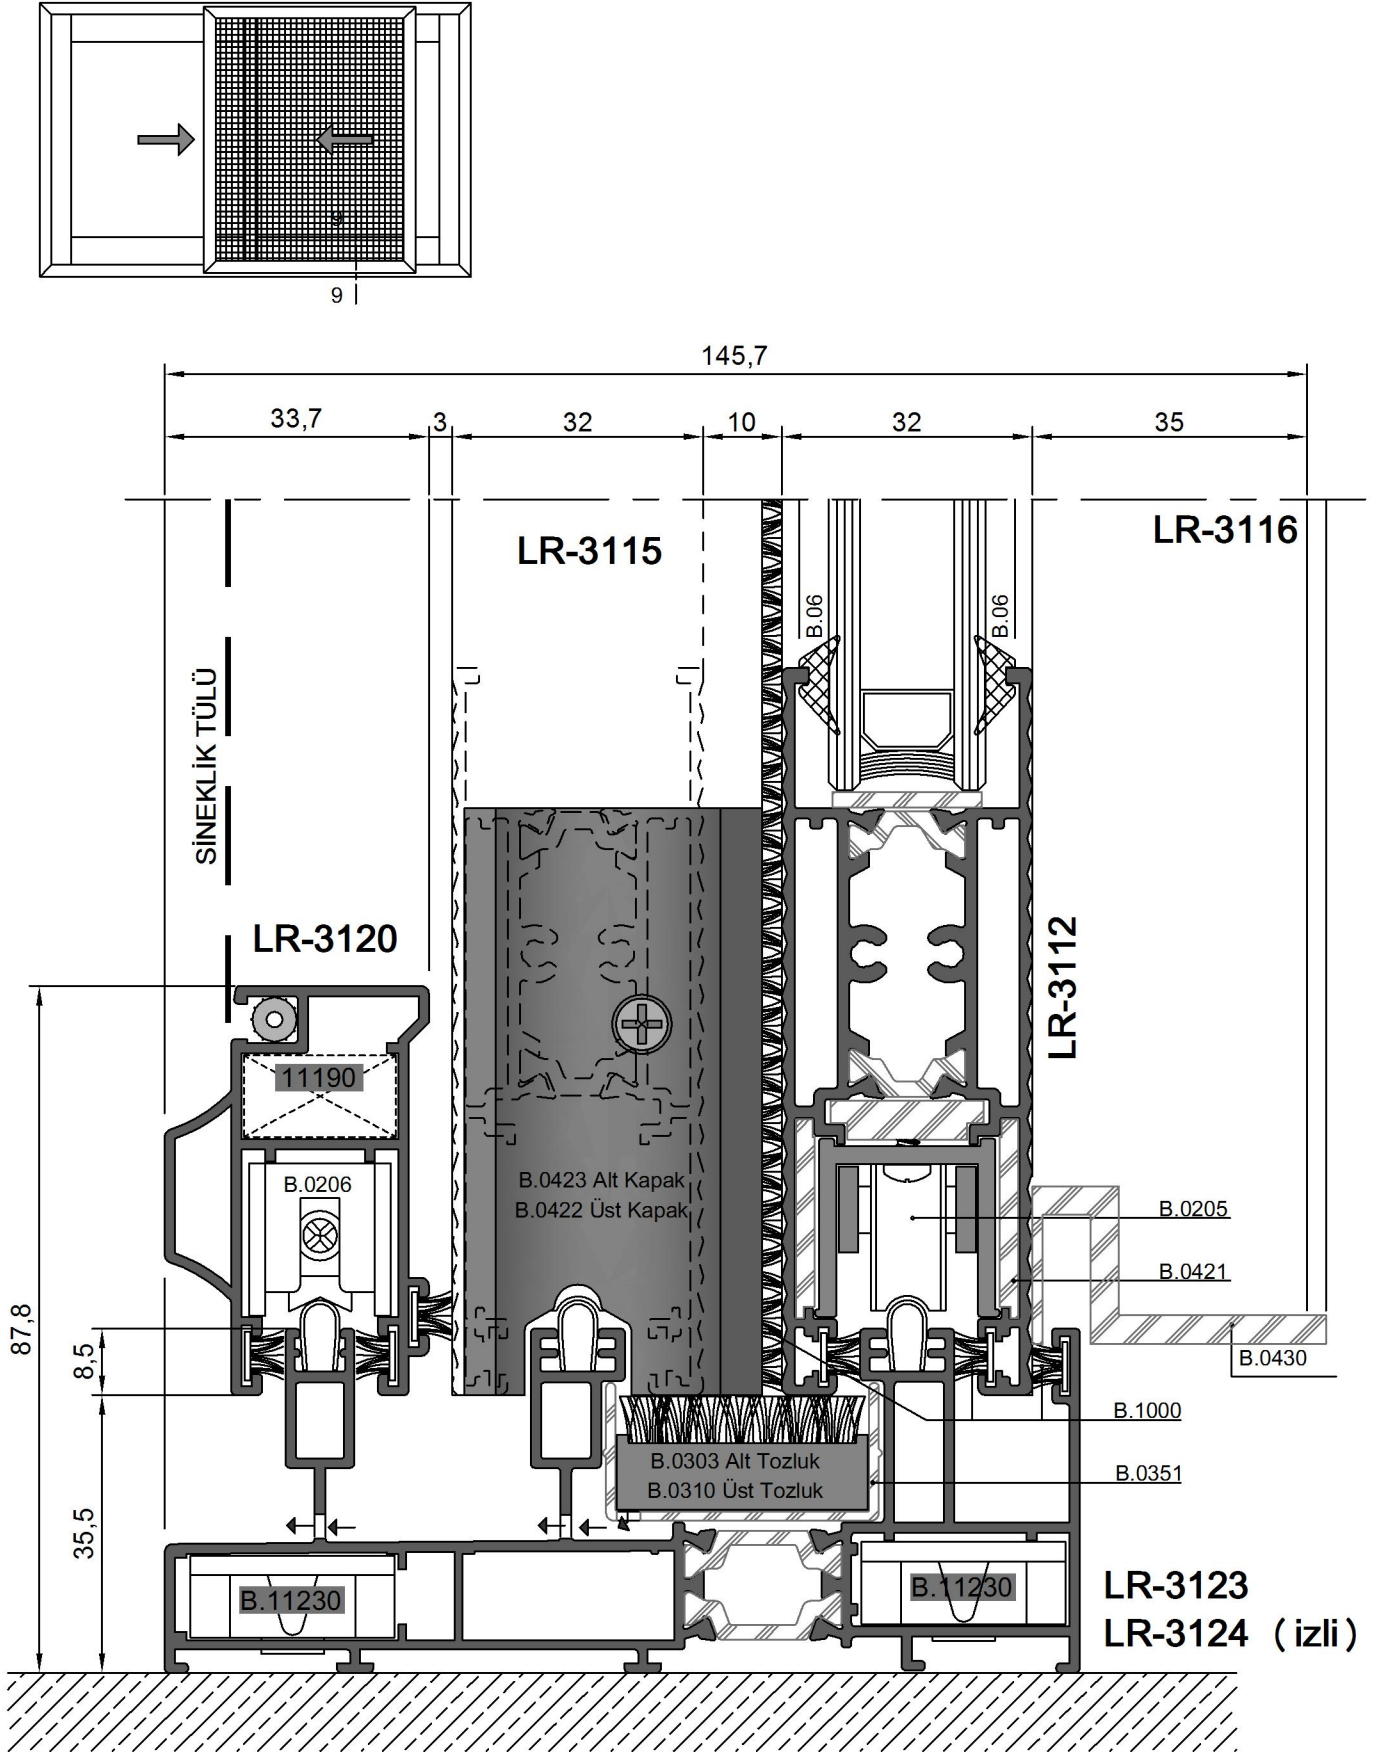


9 - 9 DETAY

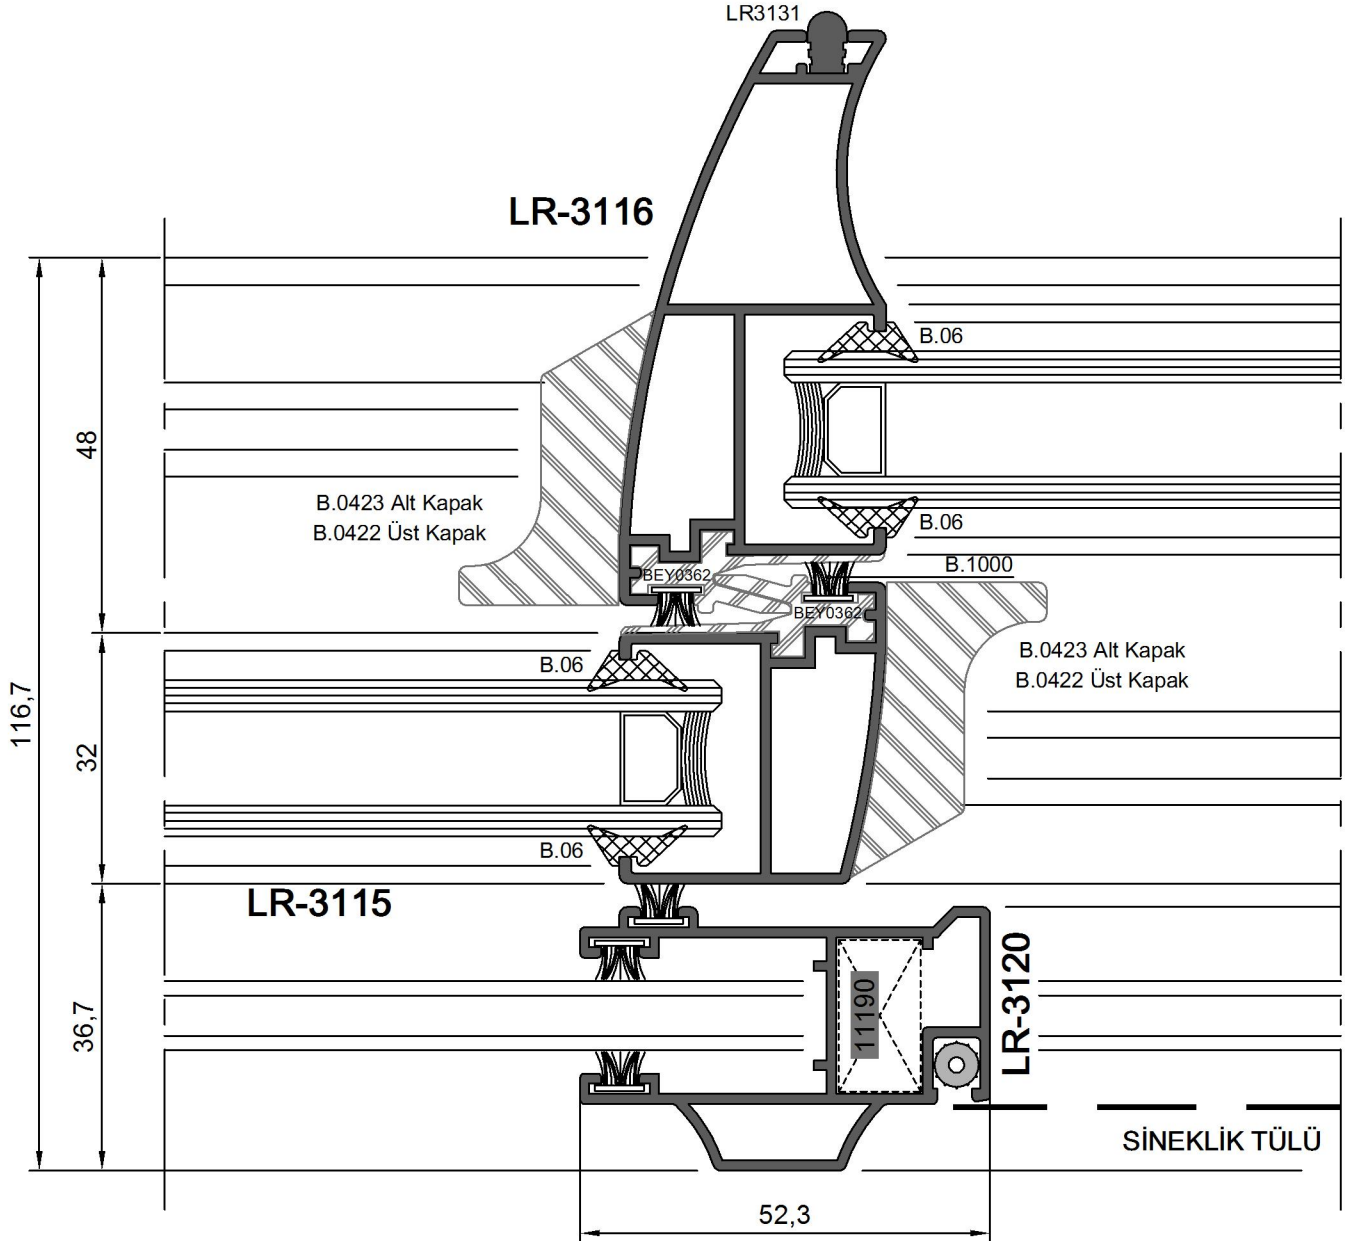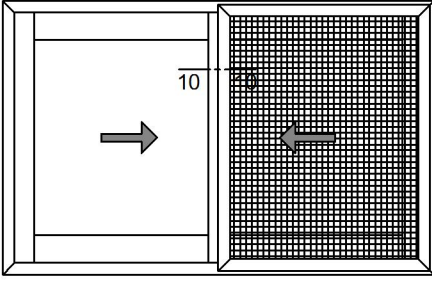


10 - 10 DETAY

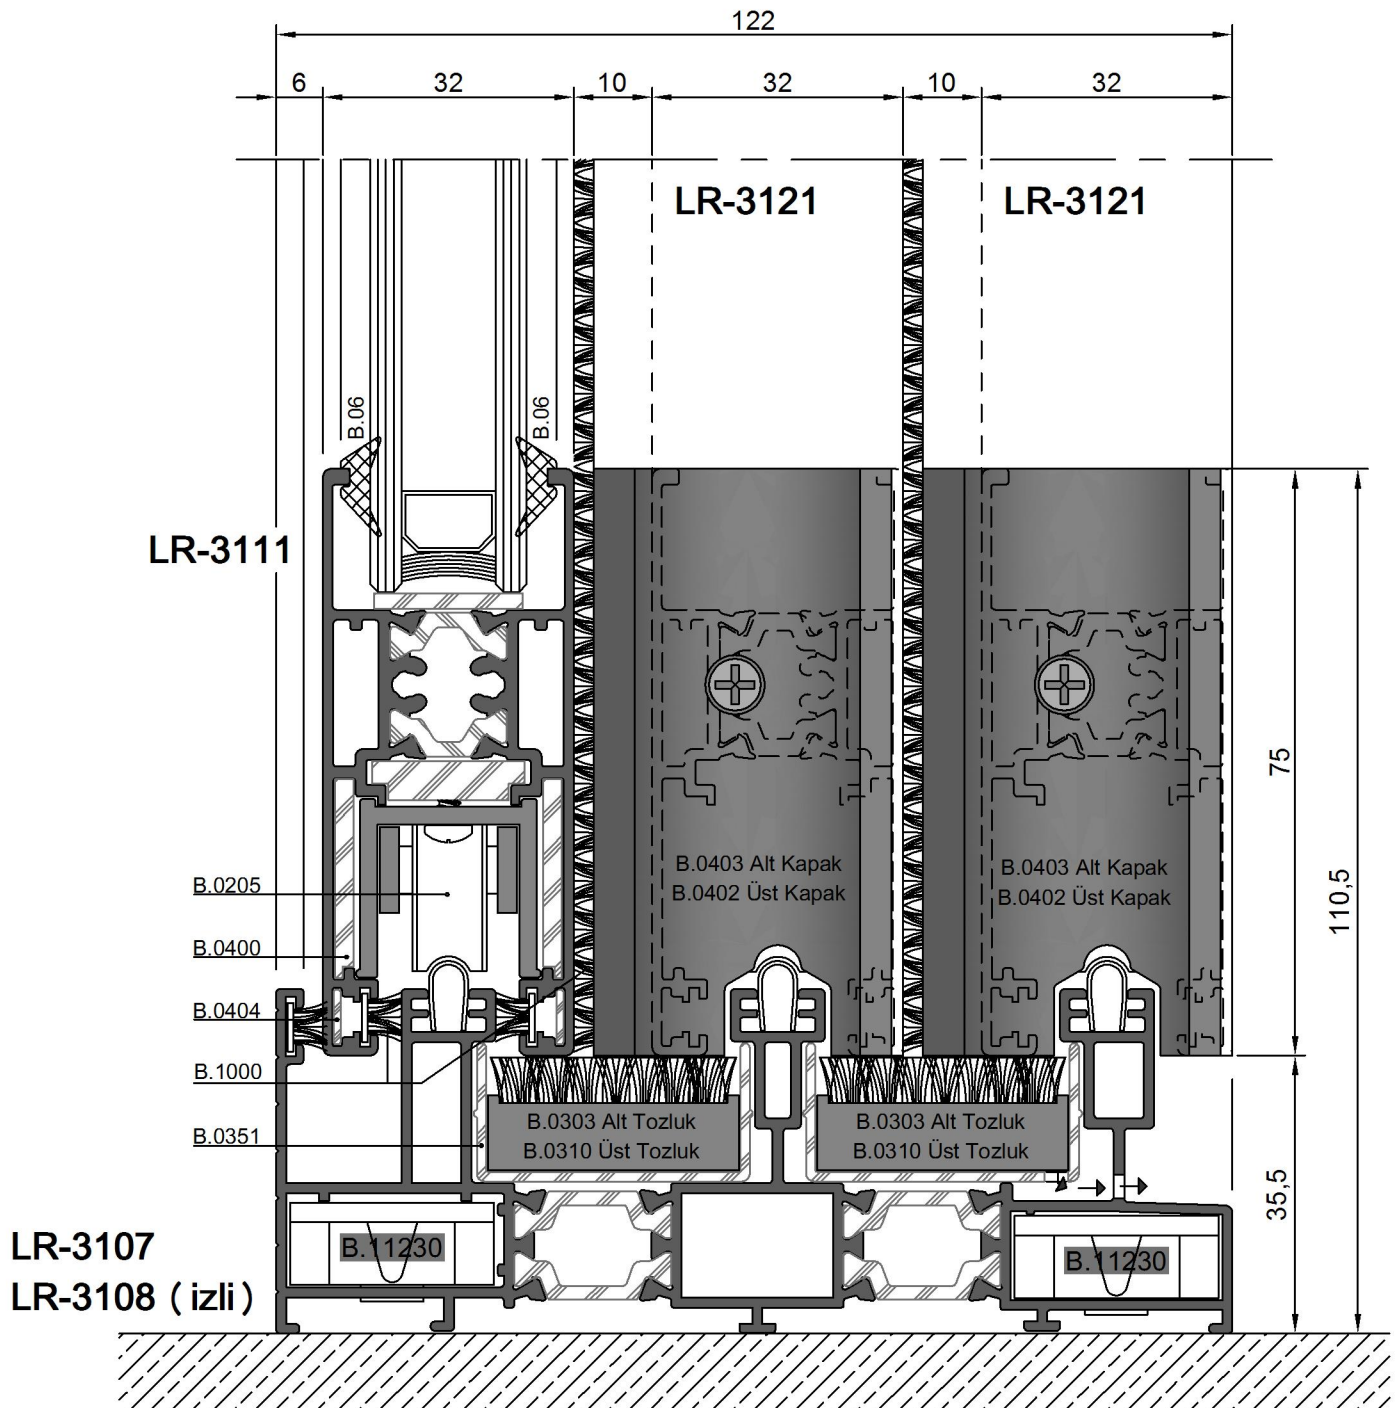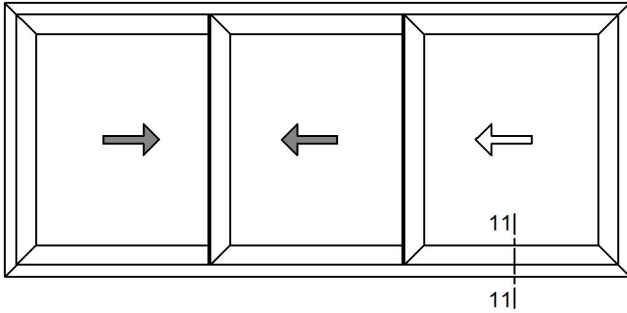


11 - 11 DETAY

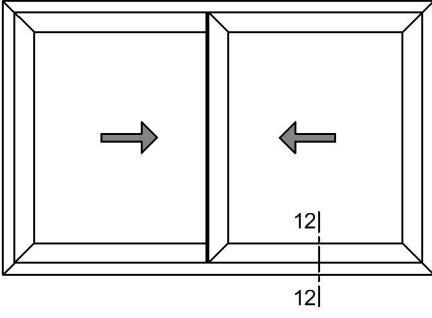


JALUZİ CAM KASA - KANAT DETAYI

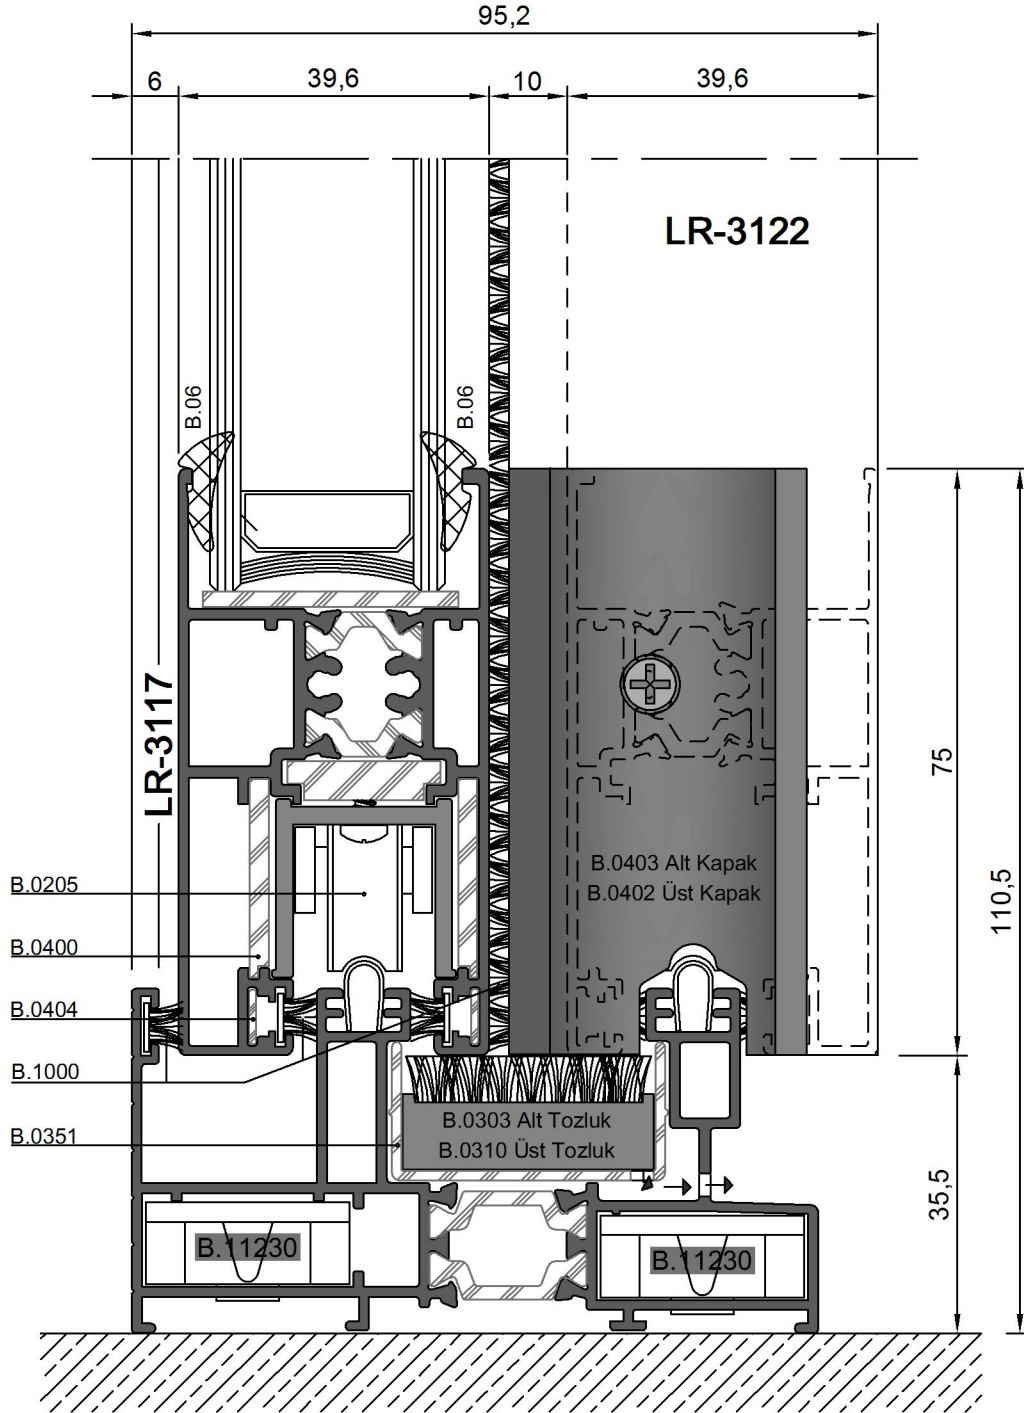

12 - 12 DETAY

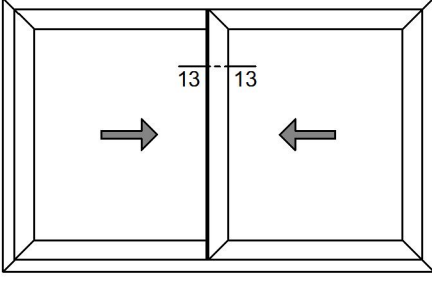

JALUZİ CAM KASA - KANAT DETAYI

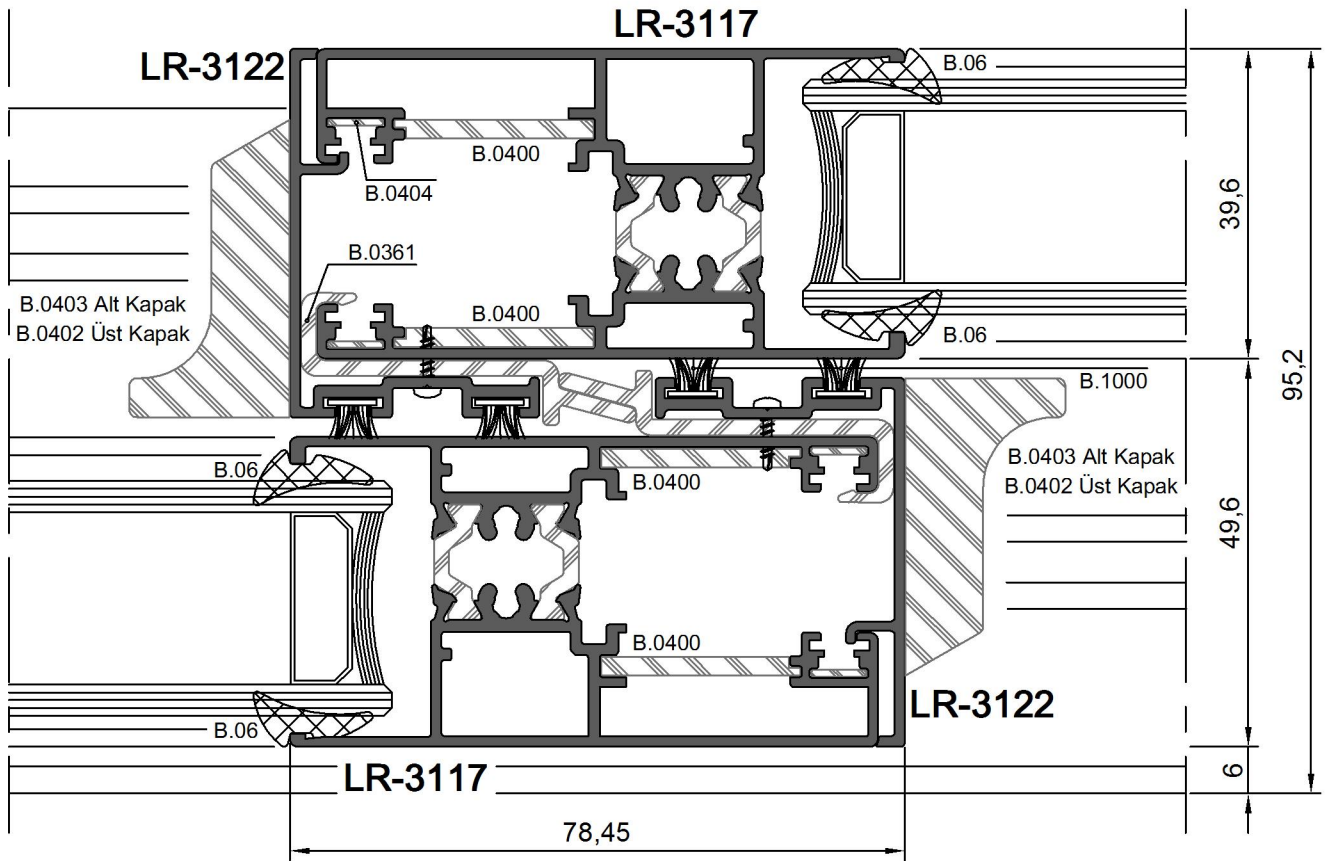

13 - 13 DETAY